


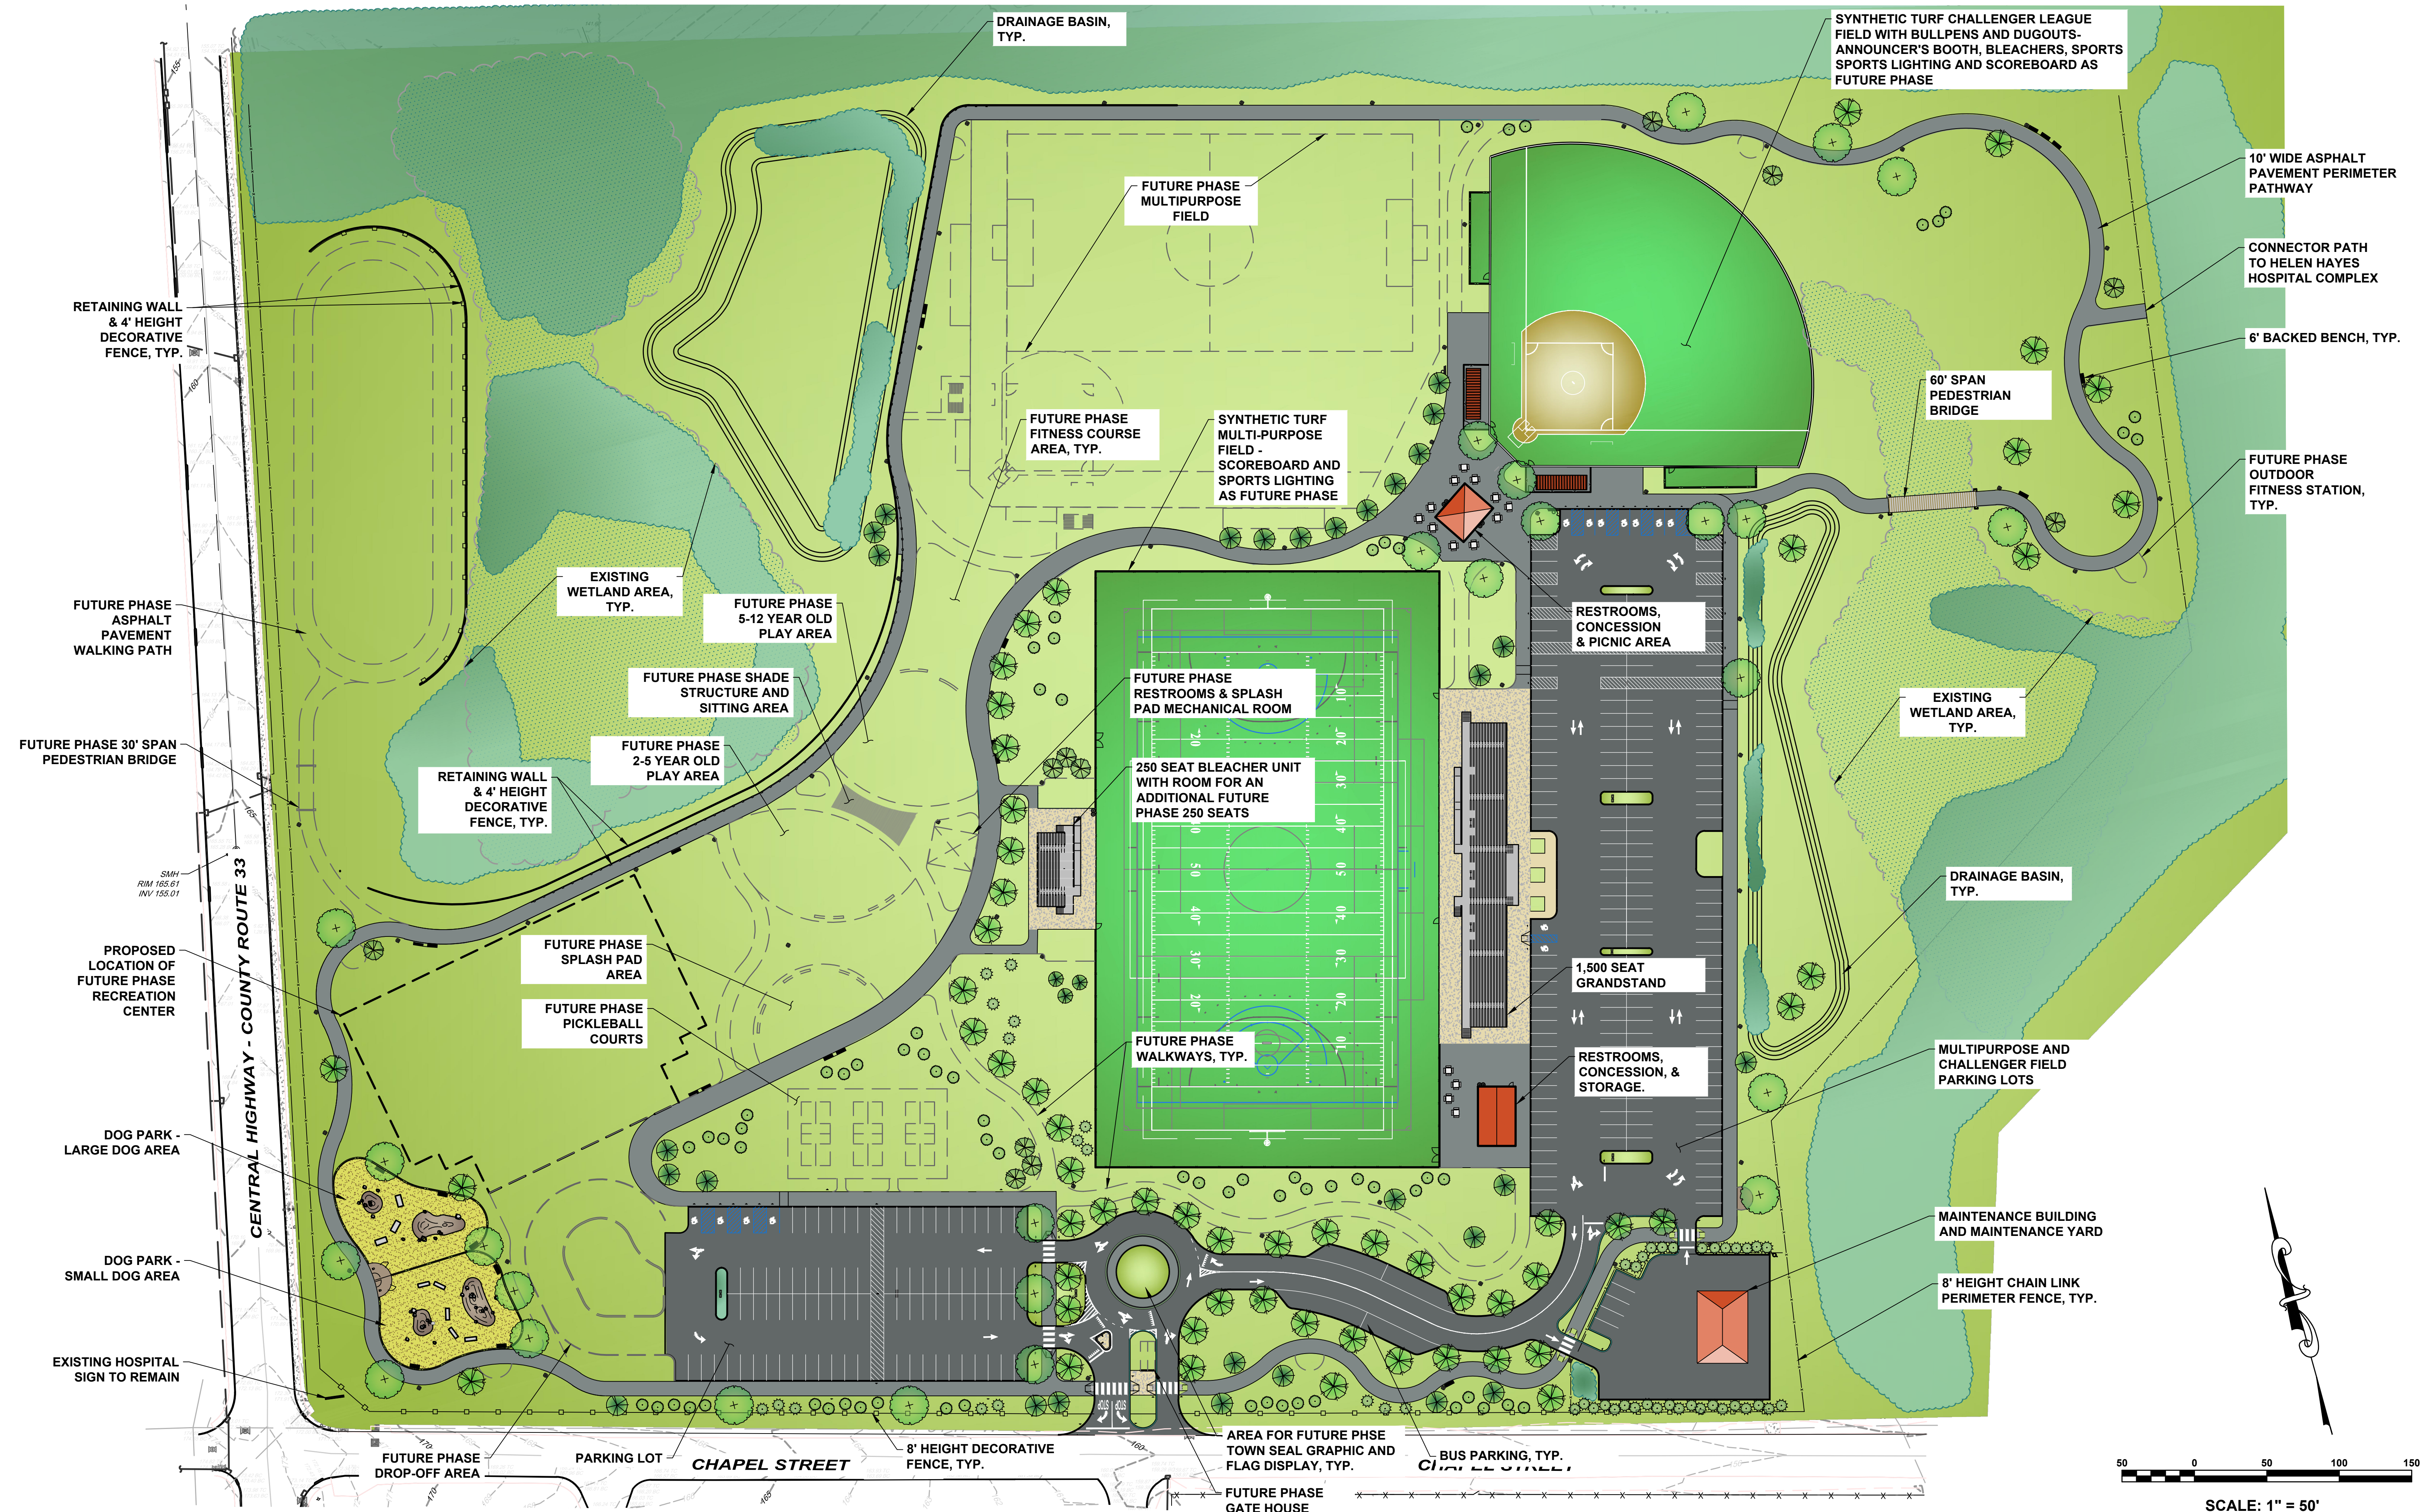

TOWN OF HAVERSTRAW RECREATION COMPLEX
ROCKLAND COUNTY, NEW YORK
PHASE 1 SITE PLAN - NO ALTERNATES